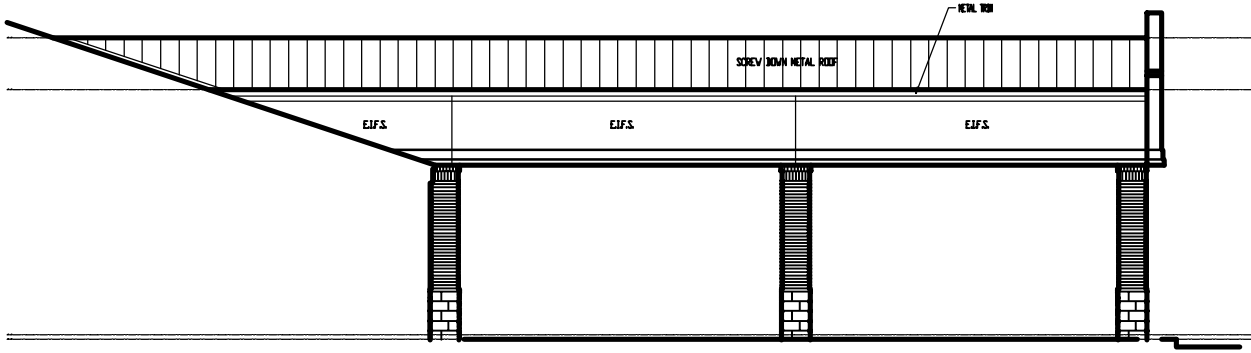

SIDE CANOPY ELEVATION

SCALE: 1/4" = 1'-0"

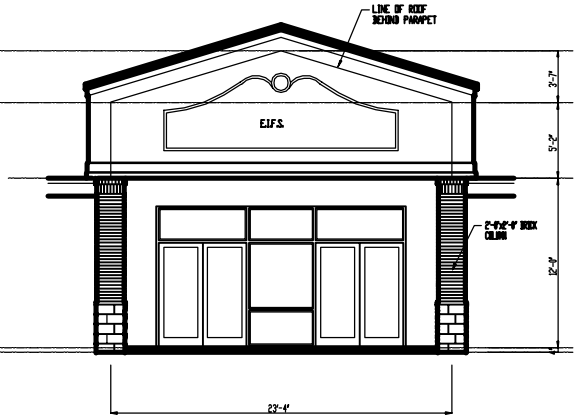

FRONT CANOPY ELEVATION

SCALE: 1/4" = 1'-0"

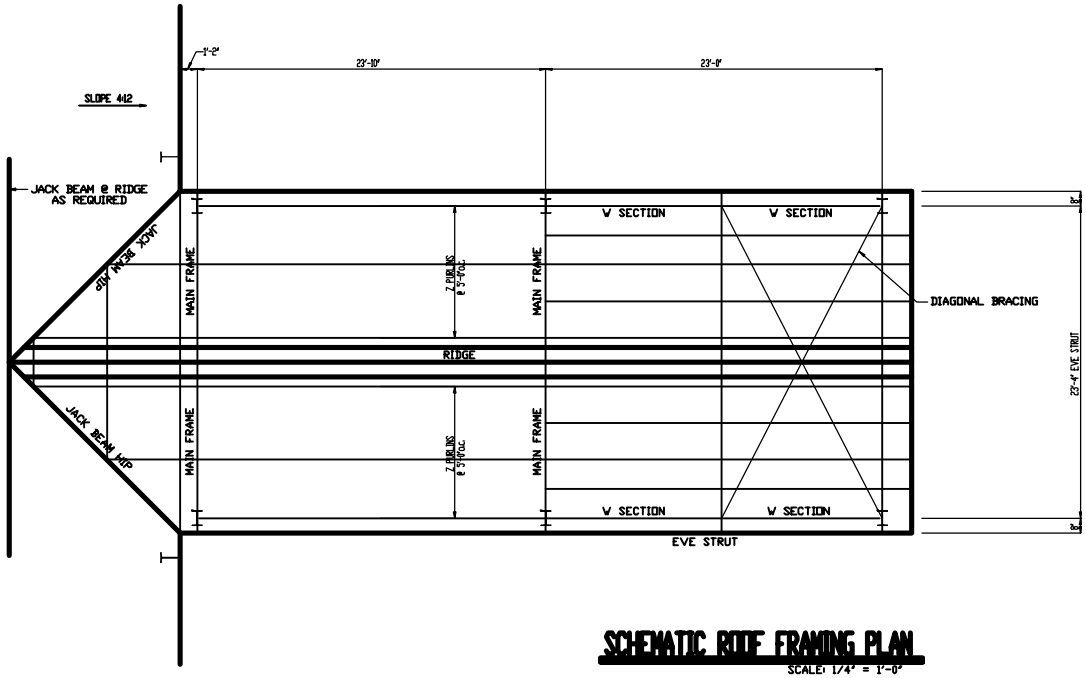

SCHEMATIC ROOF FRAMING PLAN

SCALE: 1/4" = 1'-0"

MARSHALL CONSTRUCTION
General Contractors
P.O. Box 78128 Montgomery, Alabama 36107-0128
www.marshallconstruction.com

NEW SECONDARY SCHOOL/GYMNASIUM
FOR
PRATTVILLE CHRISTIAN ACADEMY
PRATTVILLE ALABAMA

SHEET TITLE
SCHEMATIC FRAMING PLAN

PROJECT NUMBER	PCA
FILE NUMBER	F10
DATE	JAN 03,2005
REVISION	

SHEET NUMBER
F1.0